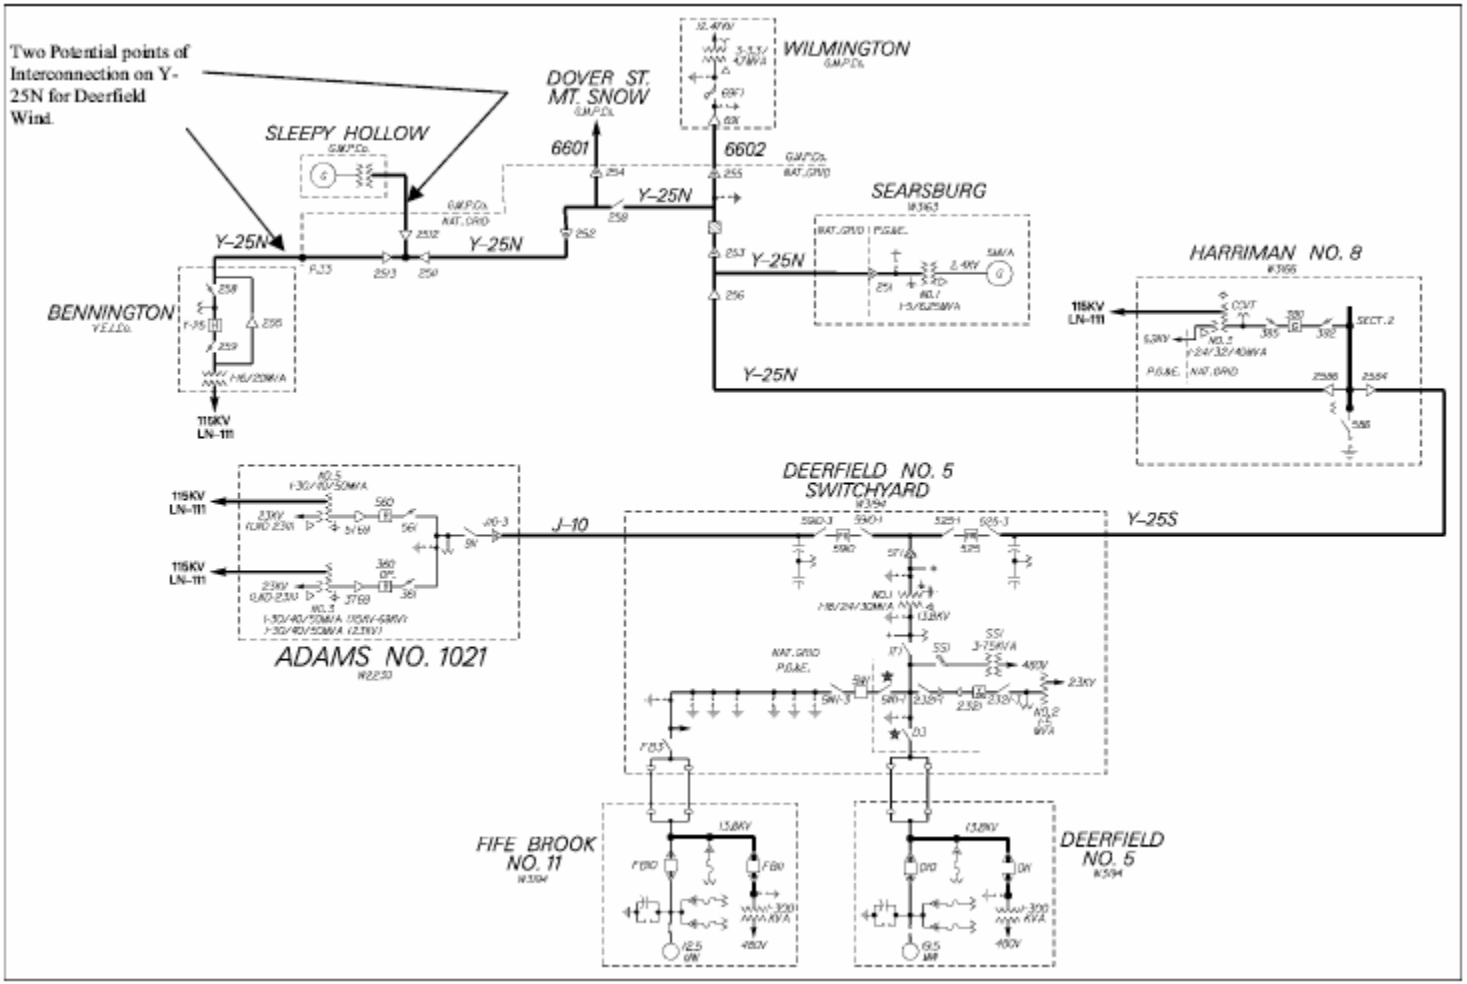

Figure 2: Area 69 kV Transmission System