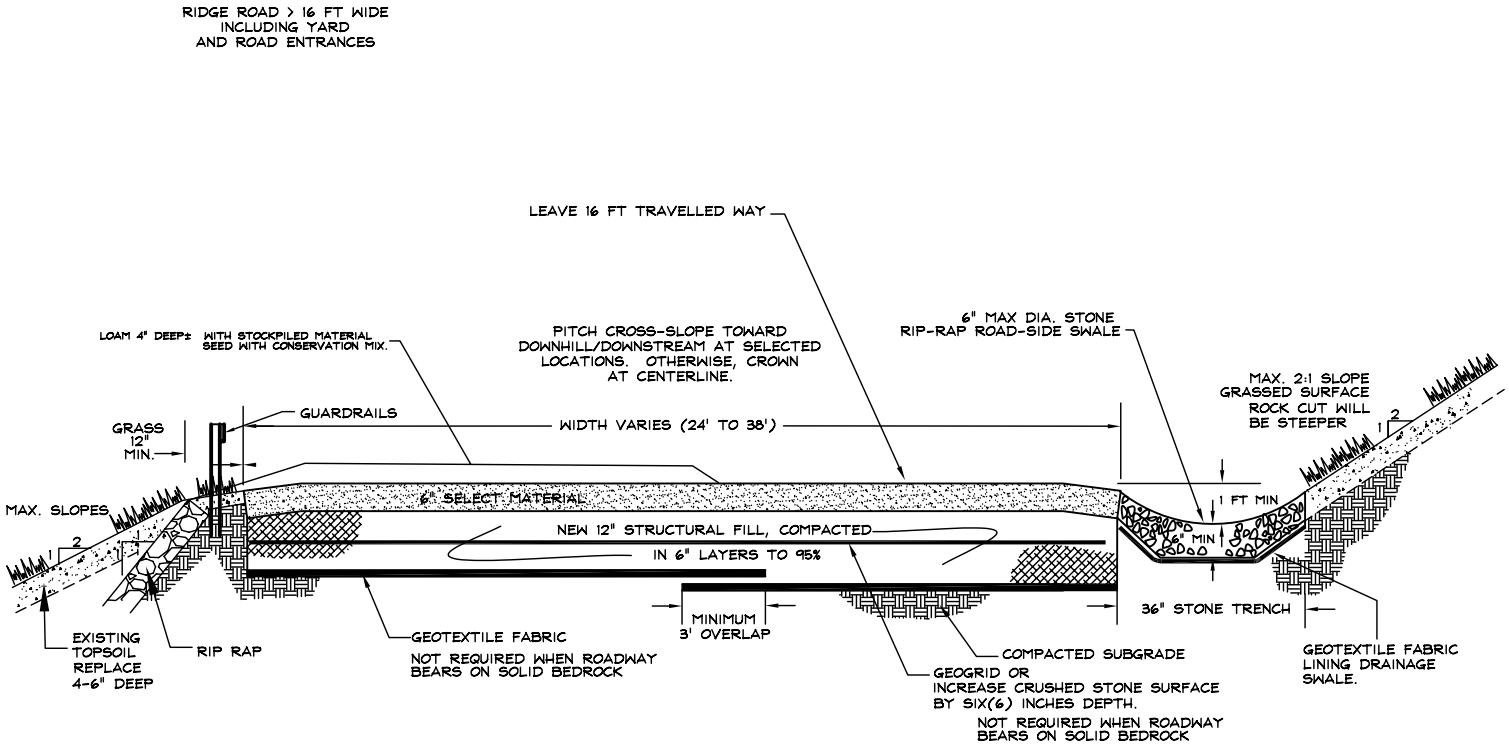

Exhibit DFLD-JK-3

Typical Roadway Section

Not To Scale