© 2009 Westwood Professional Services, Inc.

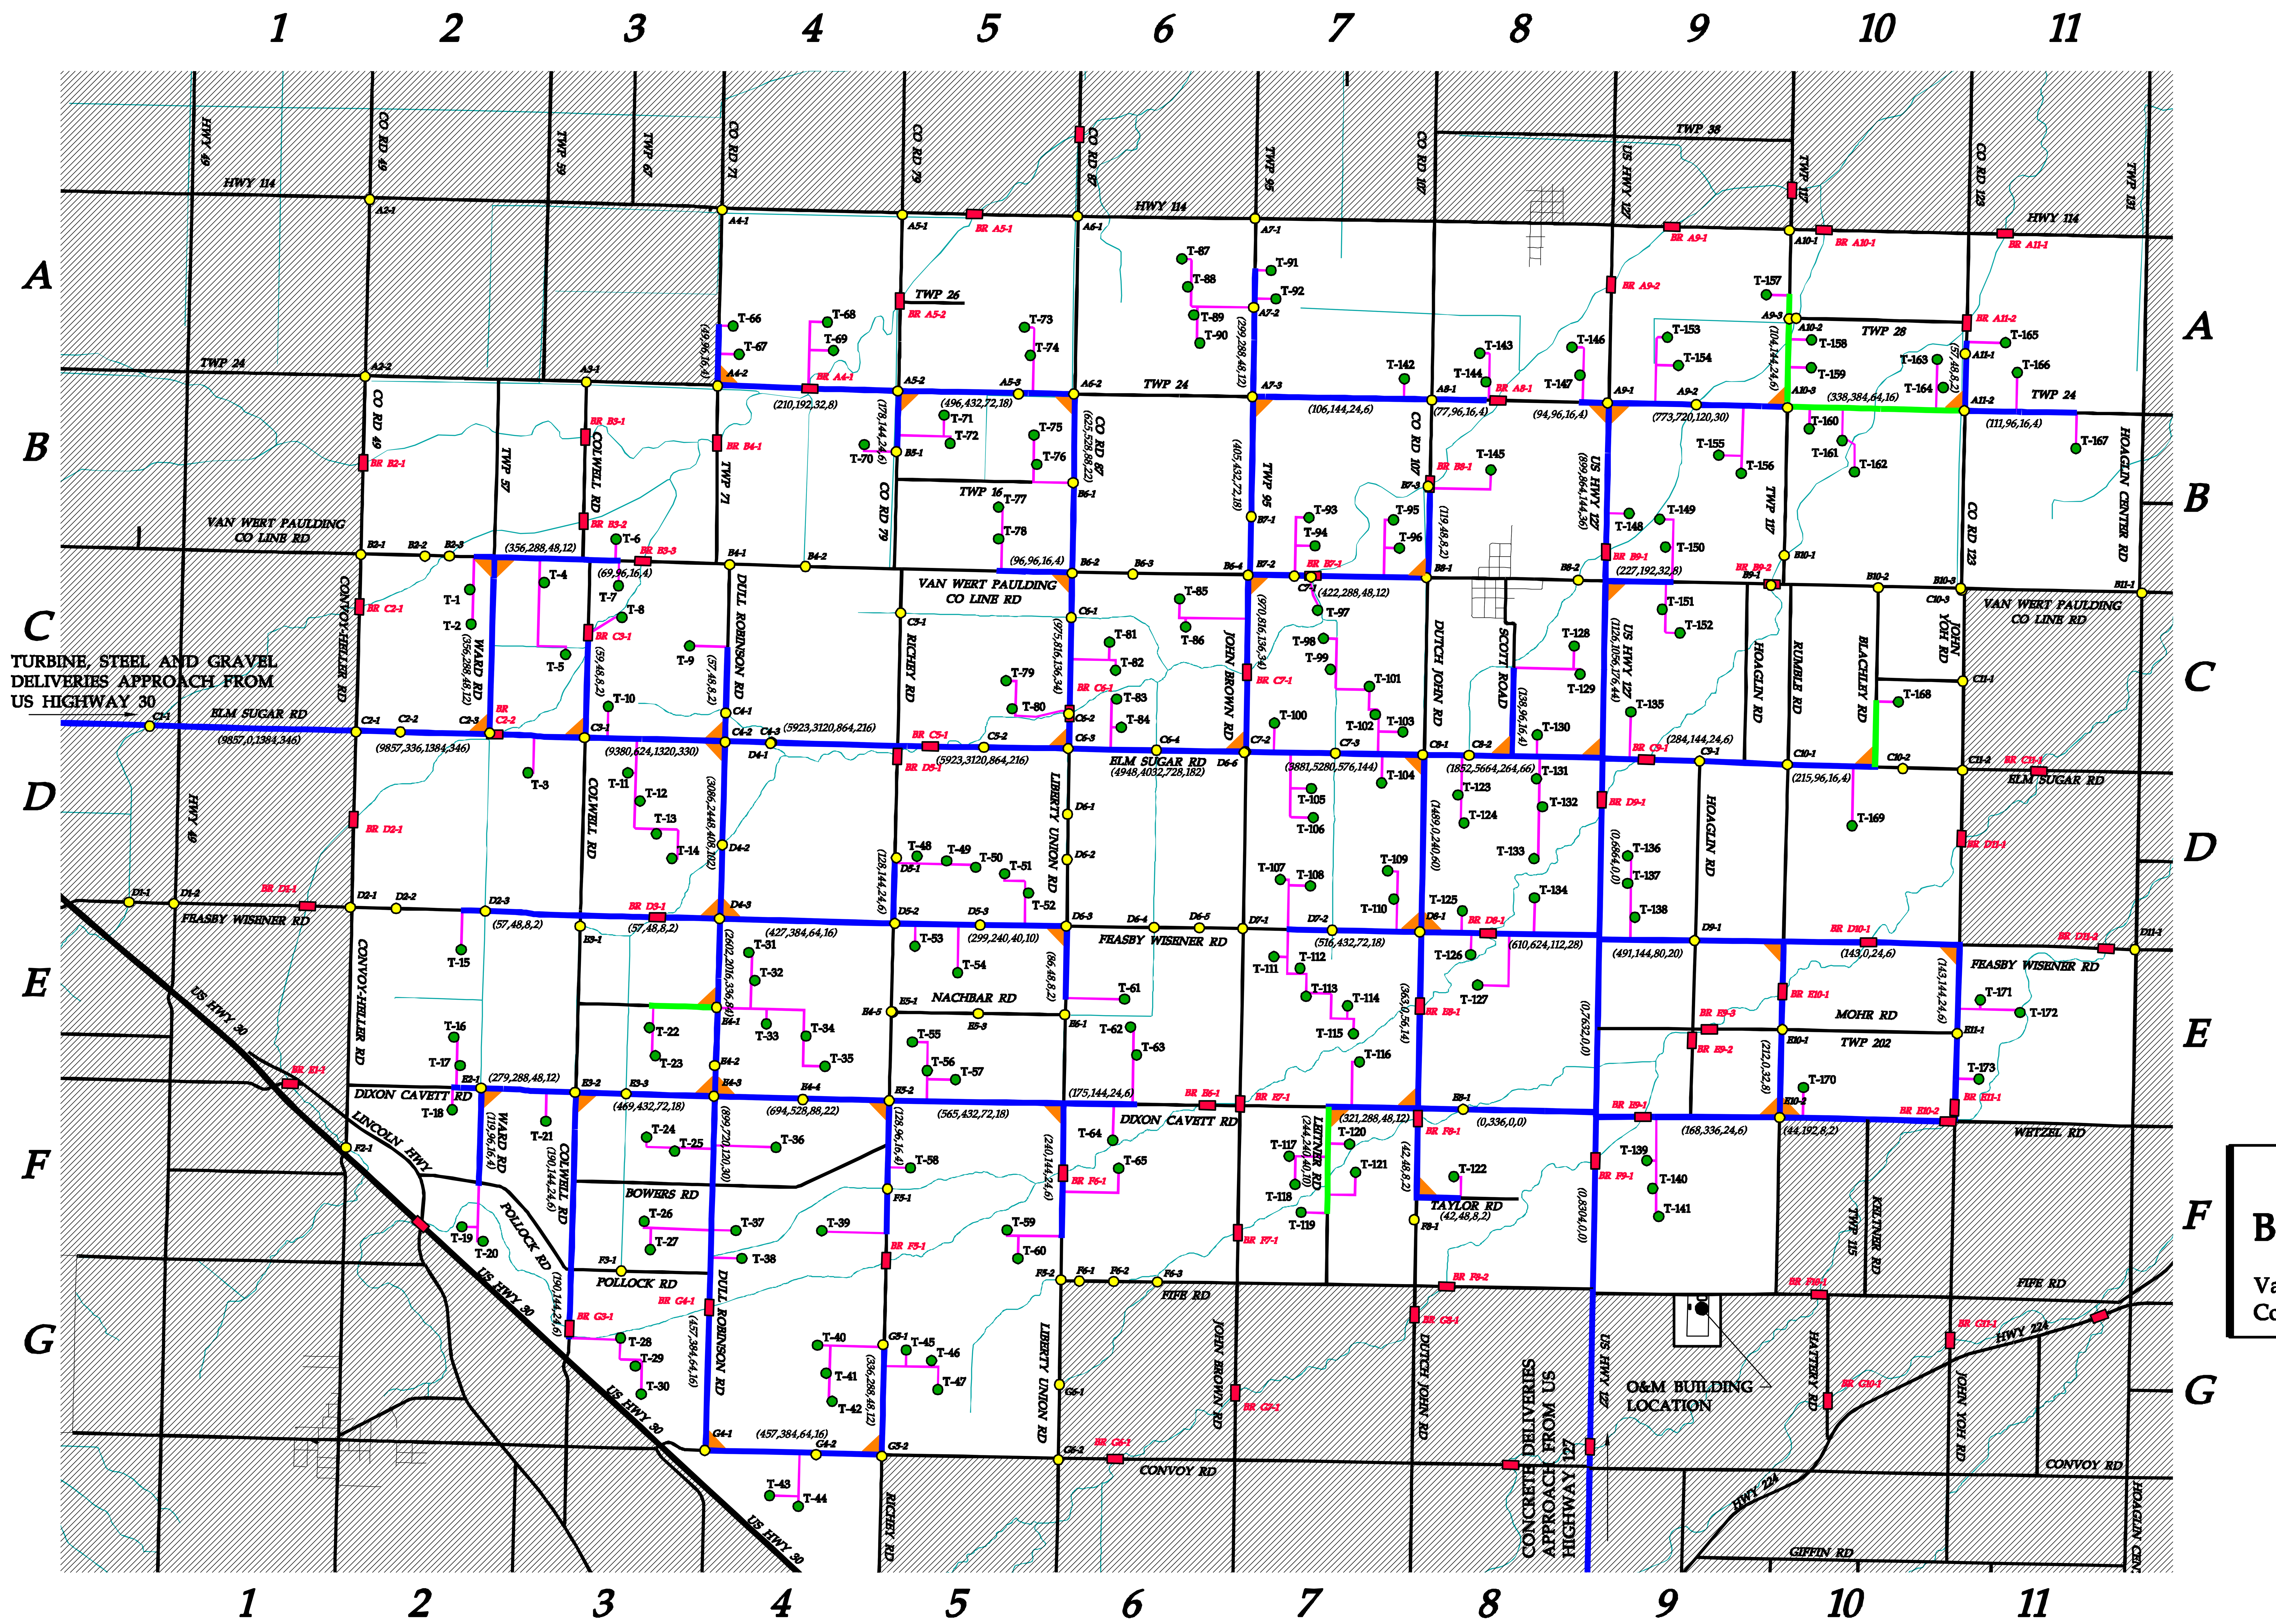


Westwood

Westwood Professional Services, Inc.
7699 Anagram Drive
Eden Prairie, MN 55344

PHONE 952-937-5150
FAX 952-937-5822
TOLL FREE 1-888-937-5150

www.westwoodps.com

Designed: ADC
Checked: DDB
Drawn: ADC
Record Drawing by/date:

| Revisions: # | DATE | DESCRIPTION |
|---|---|---|
| . | | |
| . | | |
| . | | |
| . | | |

Prepared for:

IBERDROLA RENEWABLES

1125 Northwest Couch, Suite 700
Portland, Oregon 97209

## LEGEND

| | |
|---|---|
| ● | PROPOSED TURBINE |
| T-XX | PROPOSED TURBINE NUMBER |
| (pink line) | PROPOSED ACCESS ROAD DESIGN |
| (blue line) | BITUMINOUS/CHIP SEAL DELIVERY ROAD |
| (green line) | GRAVEL DELIVERY ROAD |
| (black line) | EXISTING STATE, COUNTY, AND TOWNSHIP ROADS NOT BEING USED FOR DELIVERIES |
| (teal line) | EXISTING STREAM/DRAINAGE DITCH |
| (a,b,c,d) | EXISTING PUBLIC ROAD DELIVERY TRUCK VOLUME PER SEGMENT. |
| | a =Access Road Aggregate Loads |
| | b =Concrete Loads |
| | c =Turbine Loads |
| | d =Steel Loads |
| (red box) | EXISTING STRUCTURE |
| BR XX-X | BRIDGE REPORT NUMBER |
| (yellow circle) | EXISTING CULVERT |
| XX-X | STRUCTURE REPORT NUMBER |
| (orange triangle) | EXISTING INTERSECTION IMPROVEMENT |

N

0' 2400' 4800' 7200'

# Blue Creek

Van Wert and Paulding County, Ohio

## Delivery Routing and Truck Volumes

**NOT FOR CONSTRUCTION**

Date: 12/01/09

Sheet: 1 OF 1

20092508-01DFP01.dwg